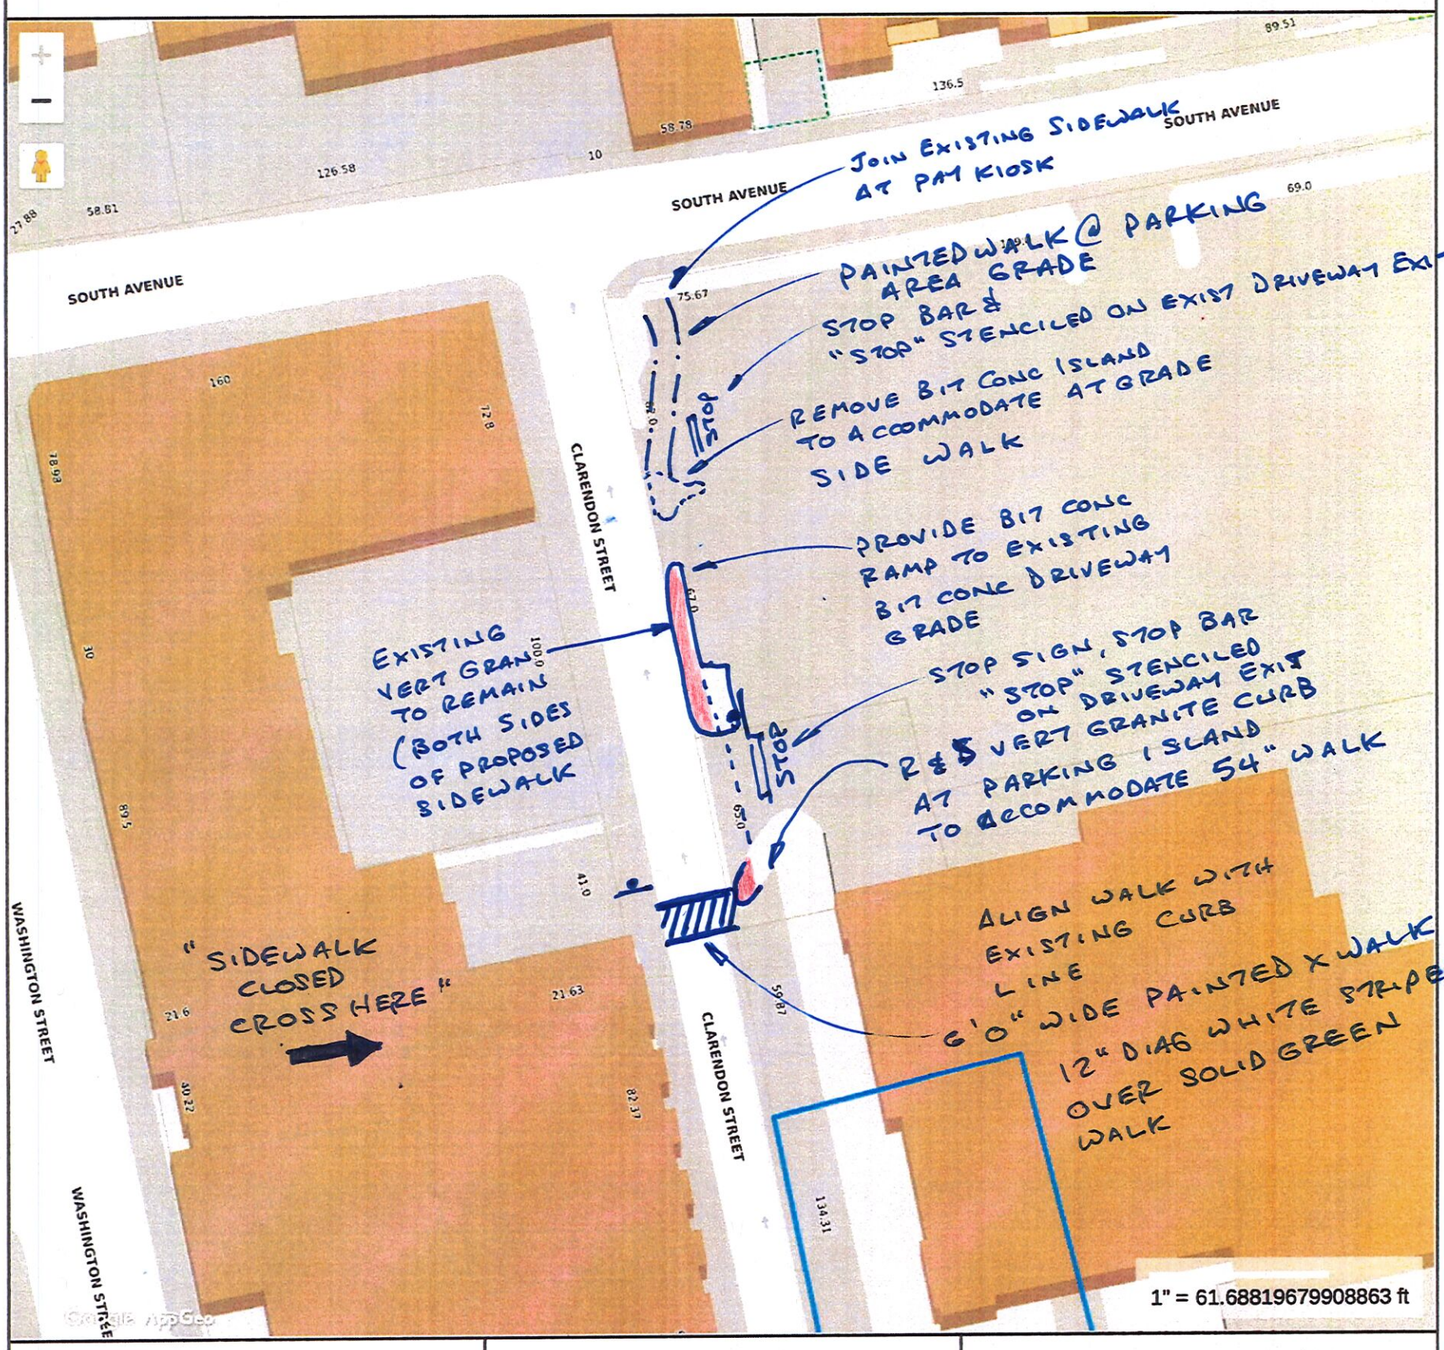

Property Information

Property ID	44-00000357
Location	20 EAST CENTRAL ST
Owner of Record	NATICK INHAB OF THE TOWN
Current Owner (After January 1)	NATICK INHAB OF THE TOWN

MAP FOR REFERENCE ONLY
NOT A LEGAL DOCUMENT

Town of Natick, MA makes no claims and no warranties, expressed or implied, concerning the validity or accuracy of the GIS data presented on this map.

Geometry updated 7/1/2020
Data updated 3/9/2021

Print map scale is approximate. Critical layout or measurement activities should not be done using this resource.

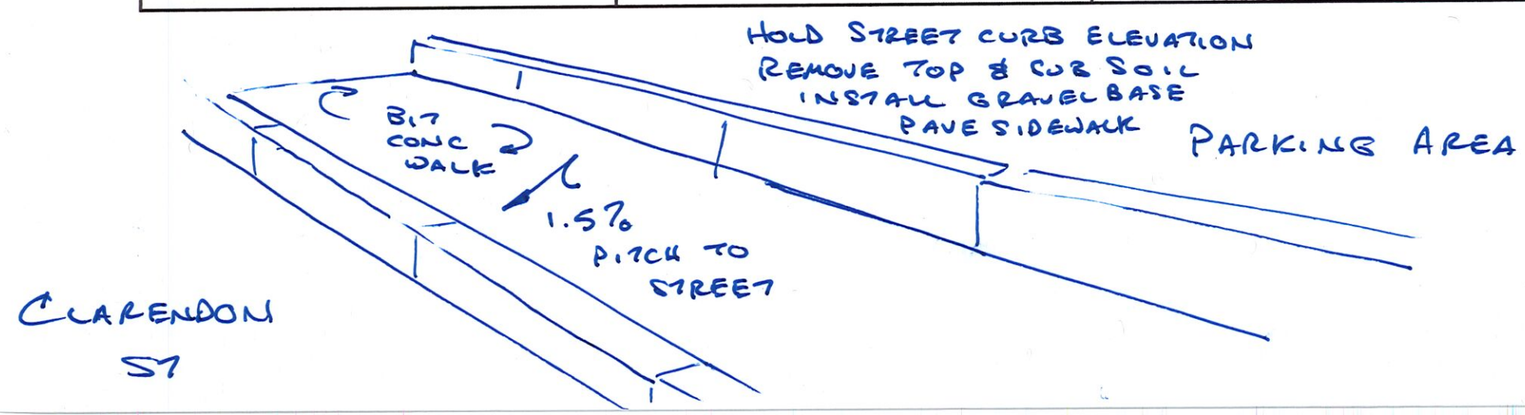

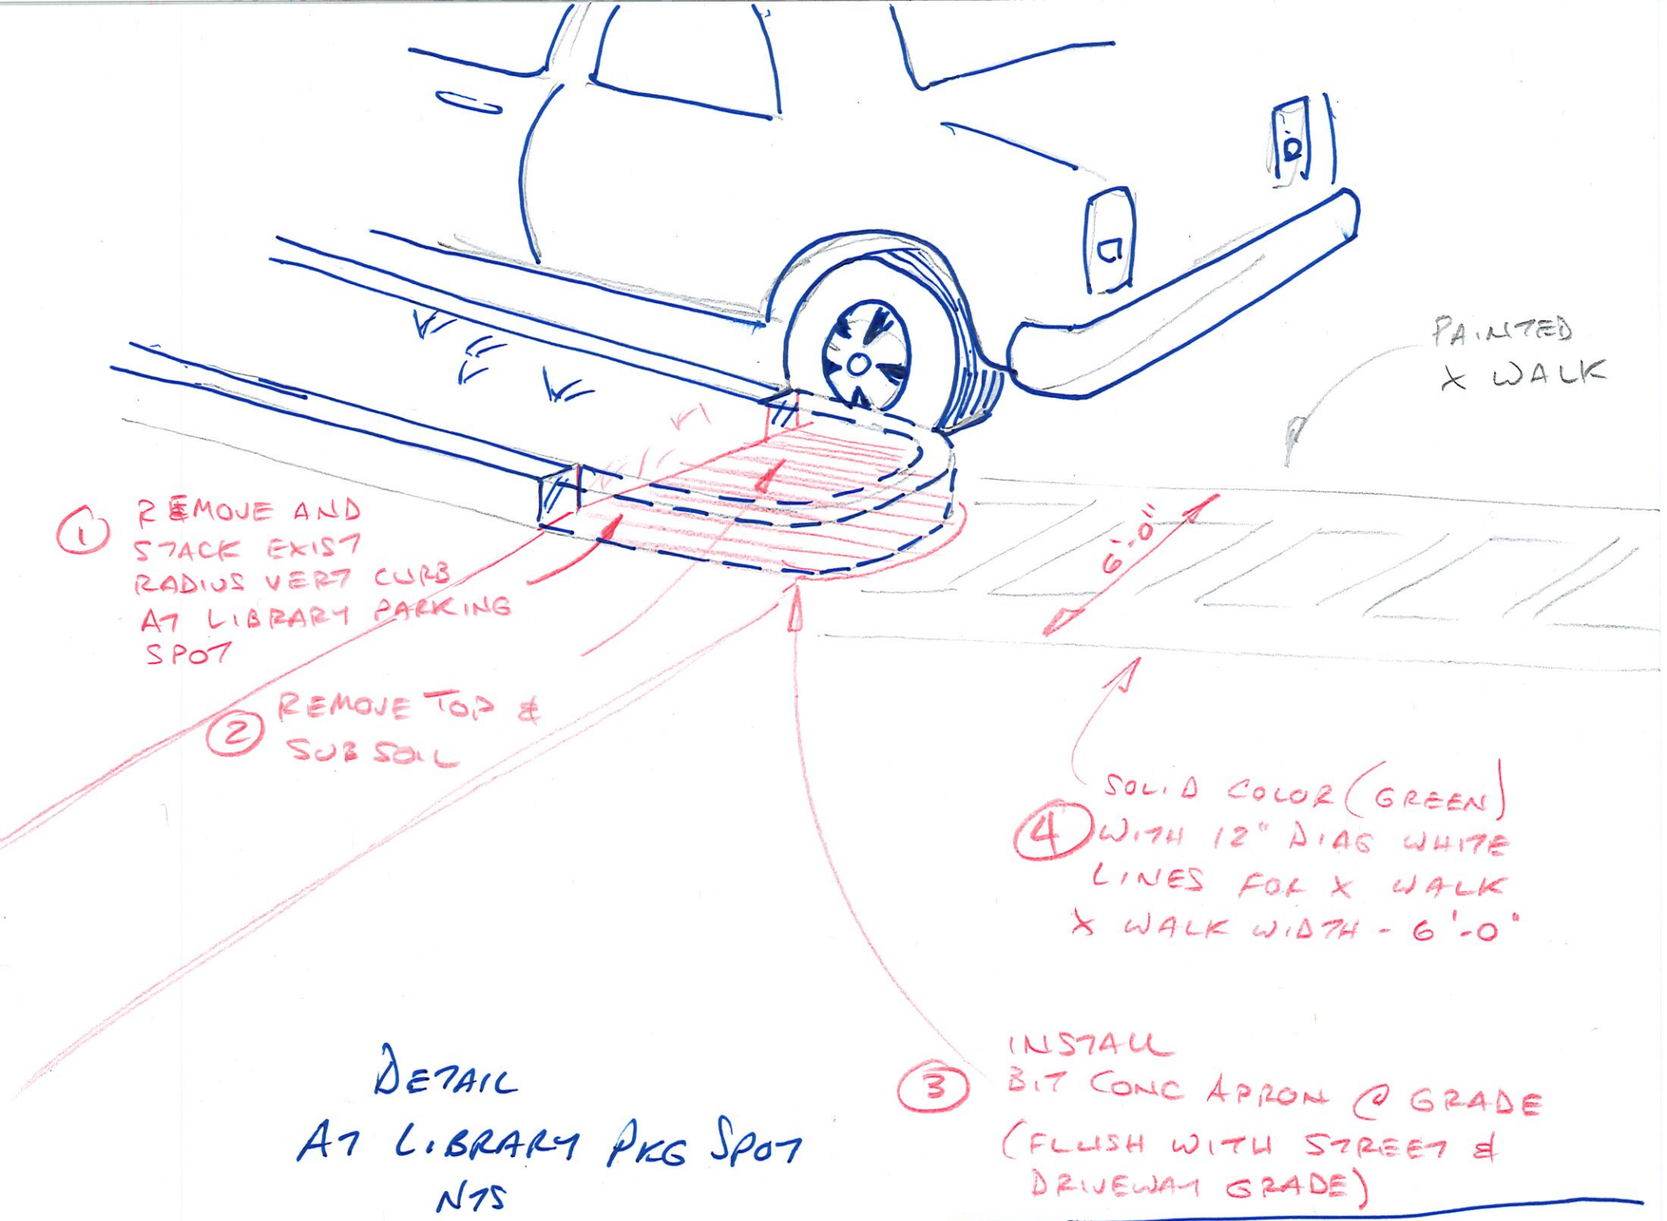

DETAIL
AT LIBRARY PKG SPOT
NTS

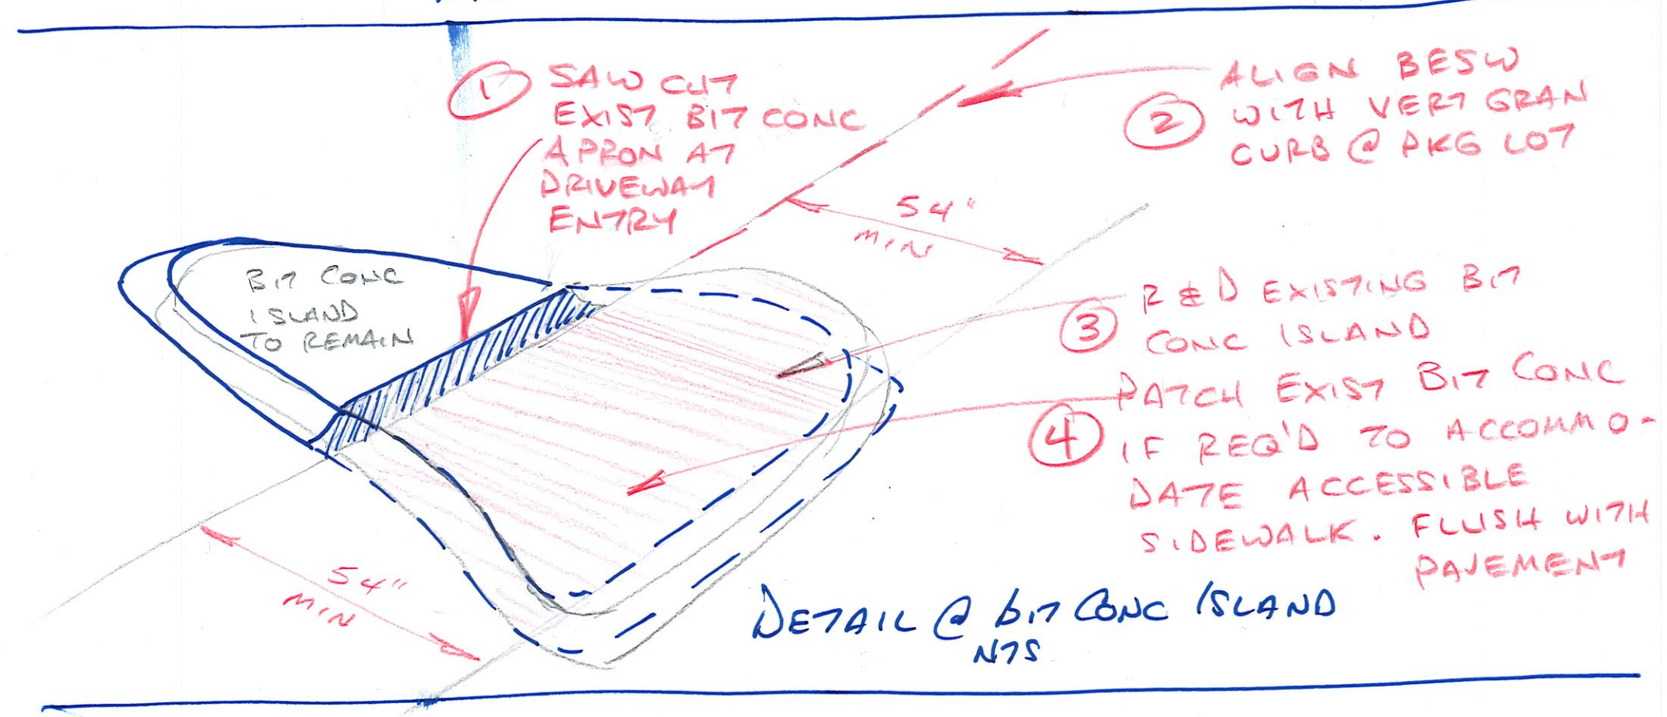

DETAIL @ BIT CONC ISLAND
NTS

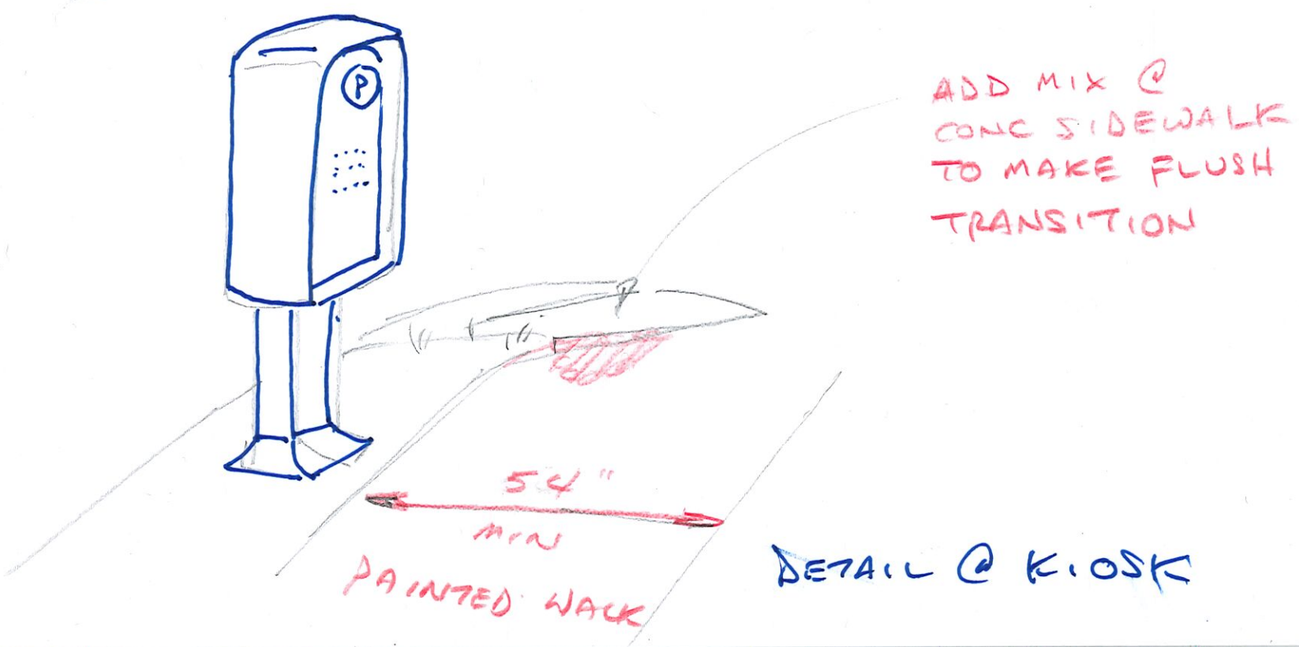

DETAIL @ KIOSK